


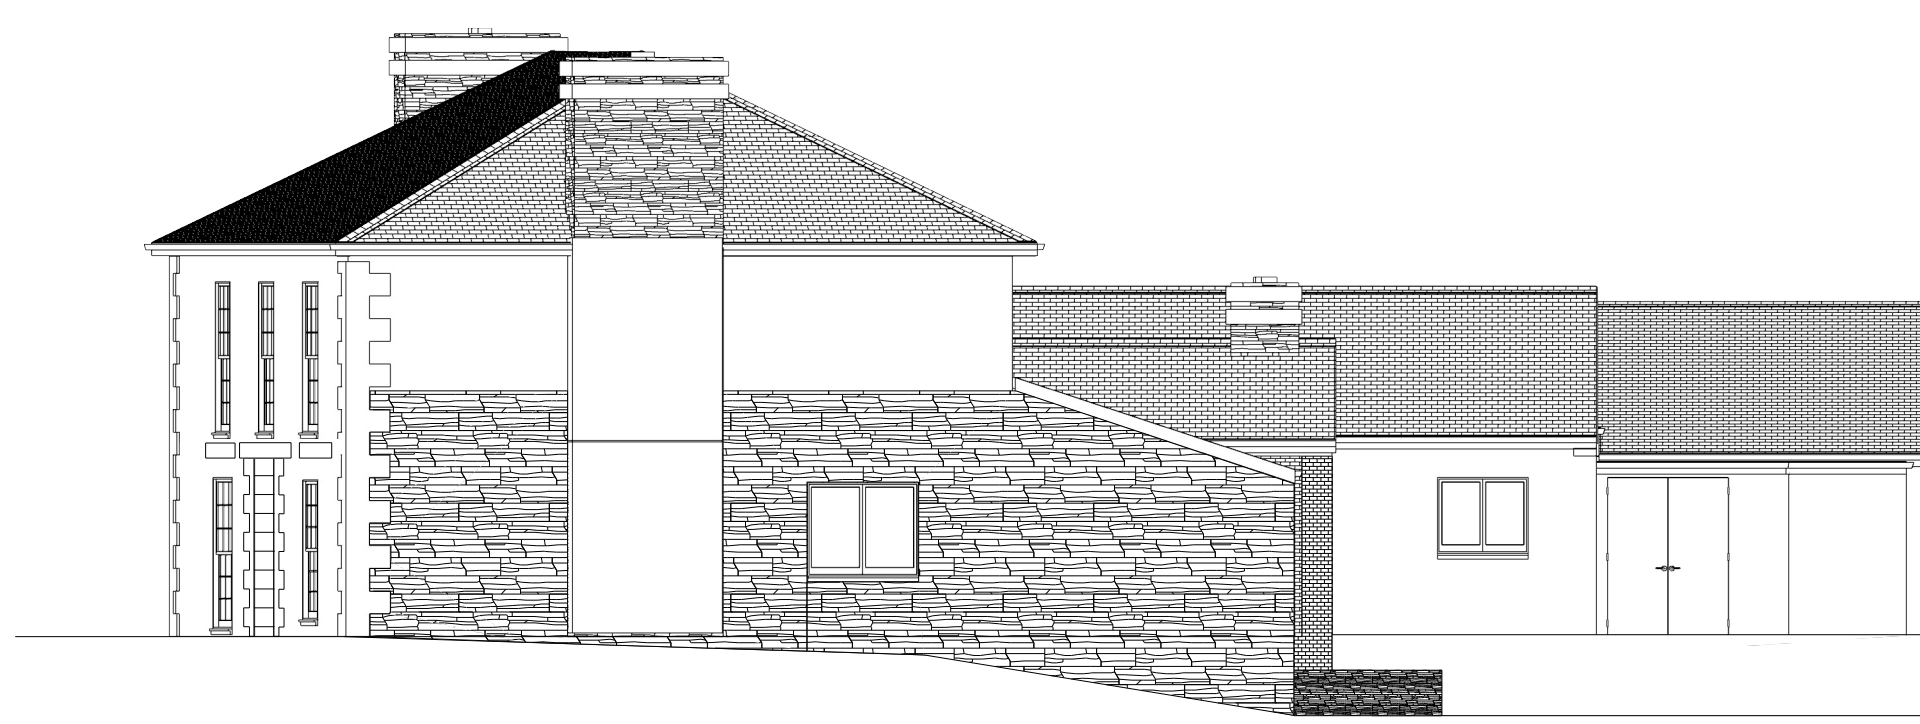


Existing North Elevation
1-100 @ A1



Existing South Elevation
1-100 @ A1



Existing East Elevation
1-100 @ A1

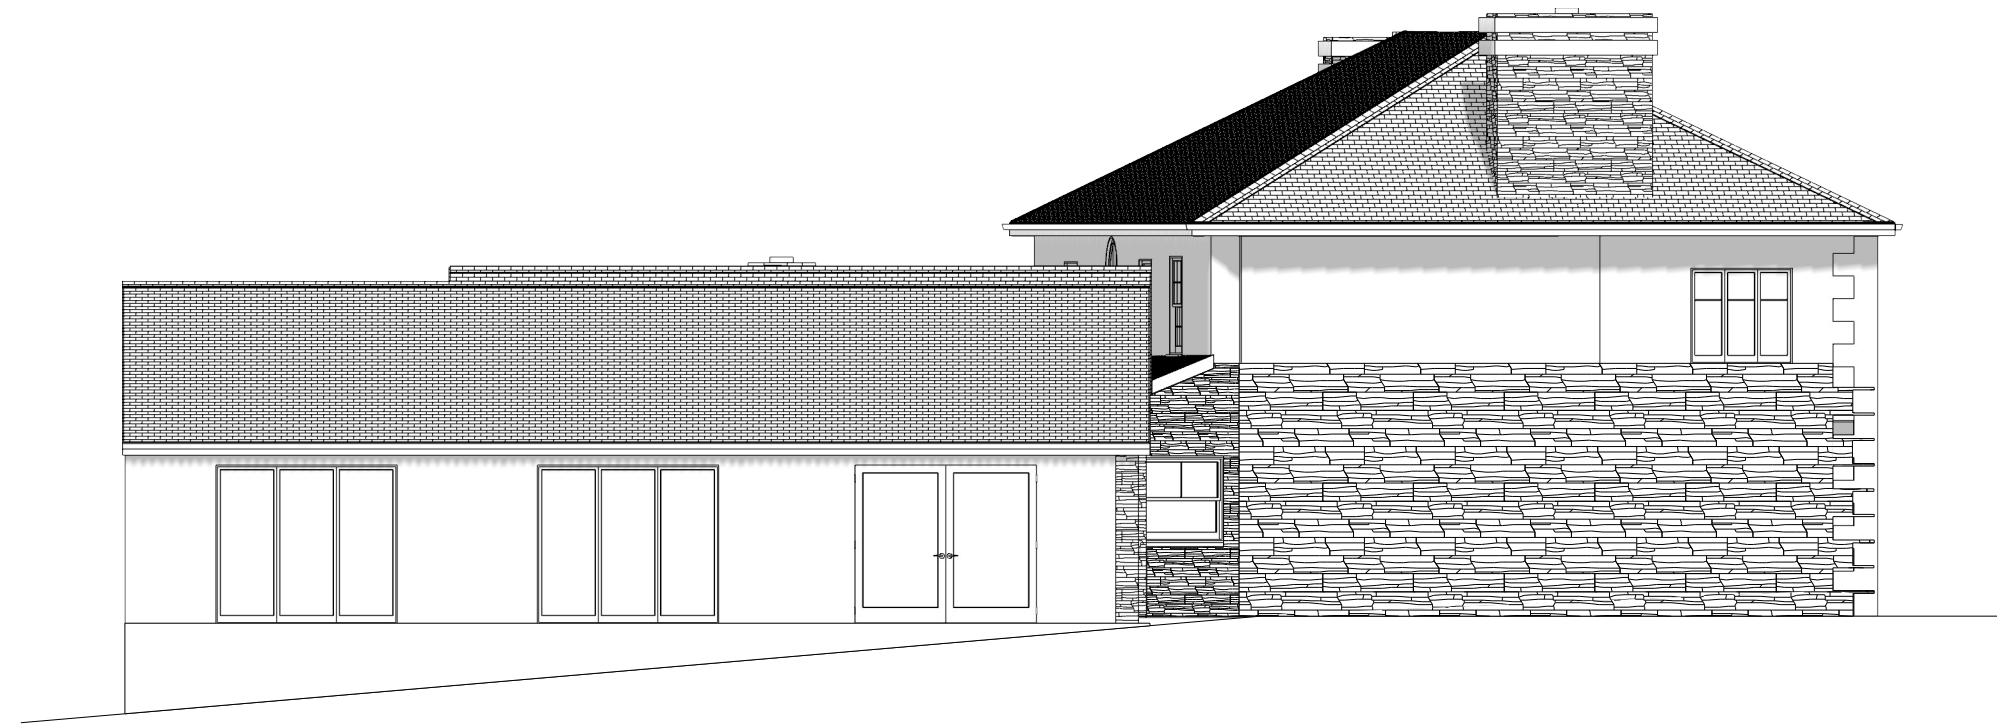

Existing West Elevation
1-100 @ A1

keystone

NOTE: Drawings are copyright protected and may not be reproduced or used without the prior consent of the designer. Plans have been provided as to achieve Planning or Building Regulation consent only. All dimensions and levels to be checked on site. Please notify us immediately should any inaccuracy or mistakes on plan be apparent.

Keystone Consultants (UK) Ltd
West Winds St Mirer
Wadebridge, CORNWALL PL27 6RD
T- 01208863250 M- 07944883459
E- tony@keystonearch.net
www.keystonearch.net



DRAWING No : PFCC/3110-4C		
DATE: 14/02/2022		
SHEET TITLE: Existing Elevations 1-100 @ A1		
PROJECT ADDRESS: Penrose Farm St Issey Cornwall PL27 7RJ		
FOR: Mr C Cowling		
NO.	DESCRIPTION	DATE
PLANNING		